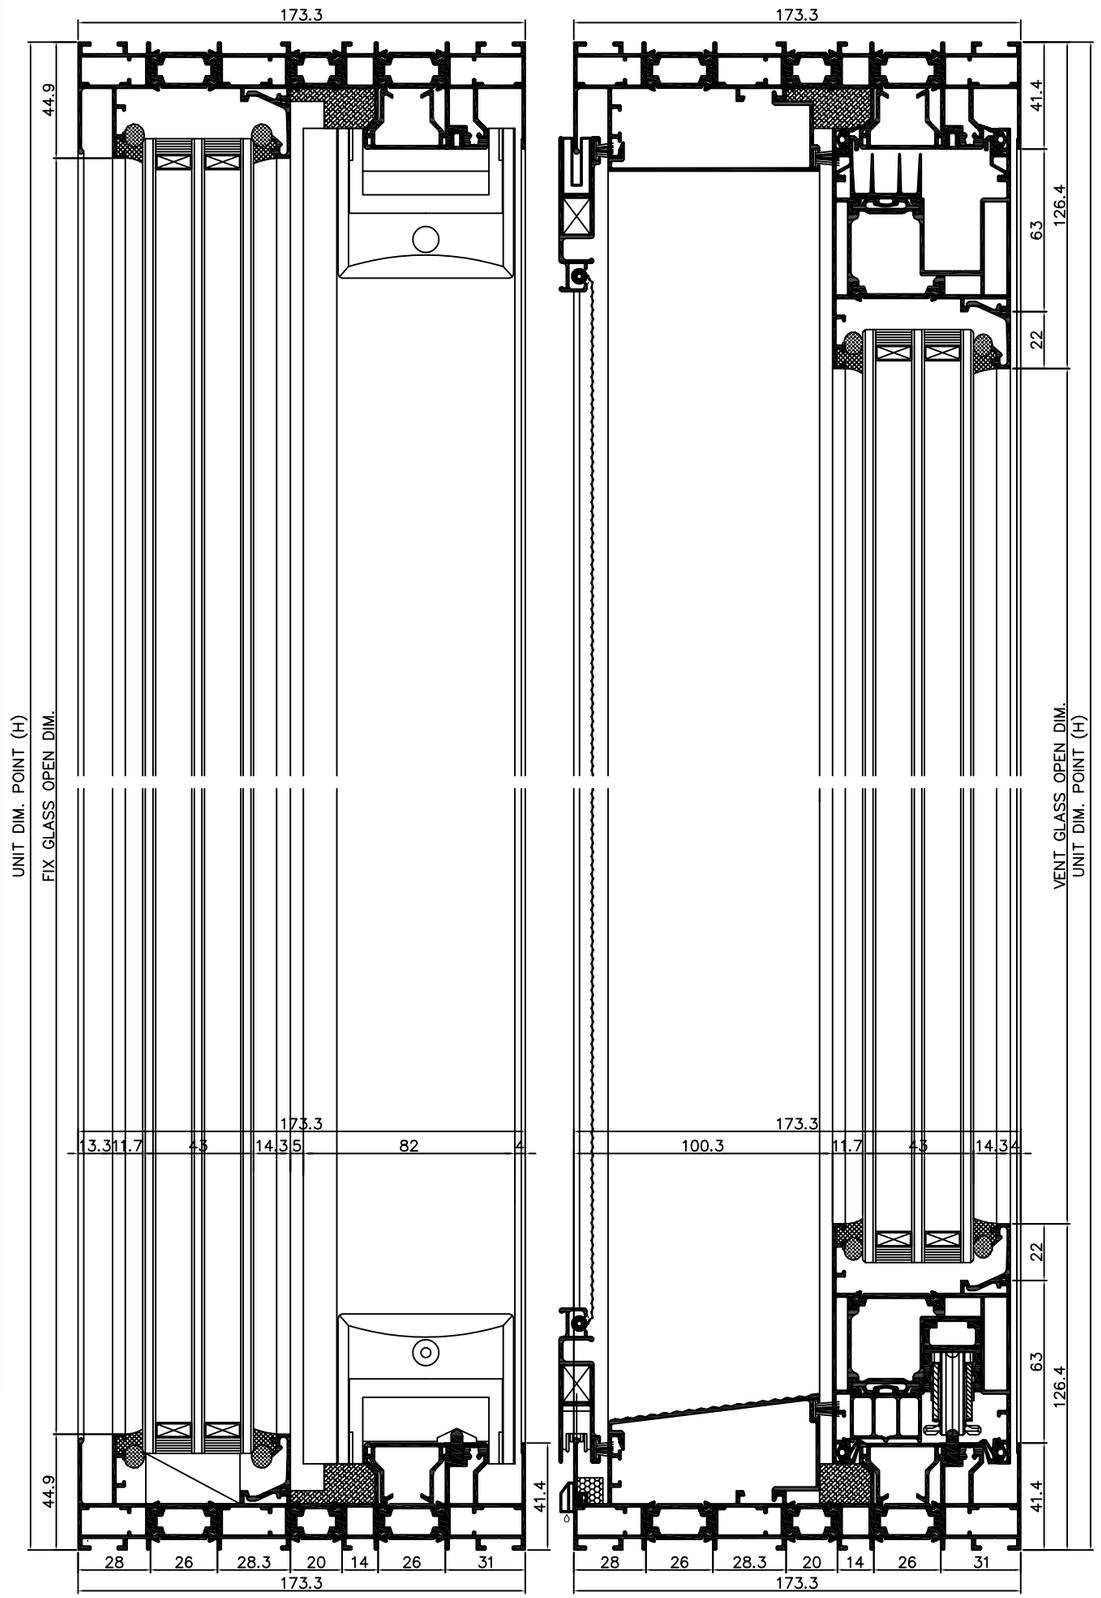

VERTICAL SECTION(B–B')

VERTICAL SECTION(A–A')

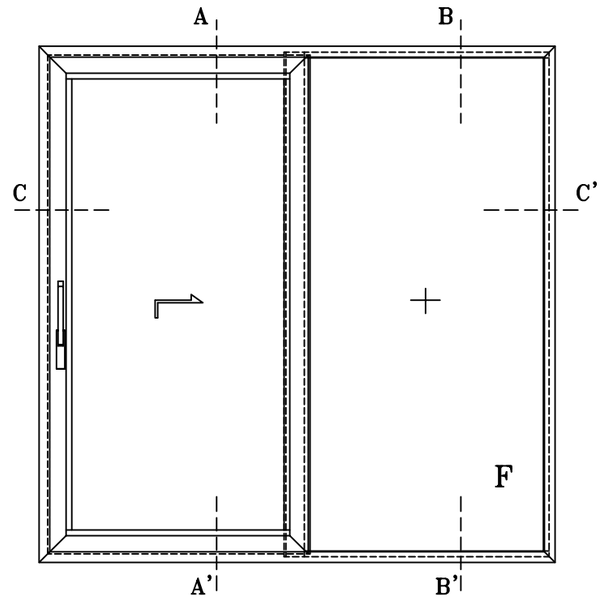

ELEVATION (INTERIOR VIEW)

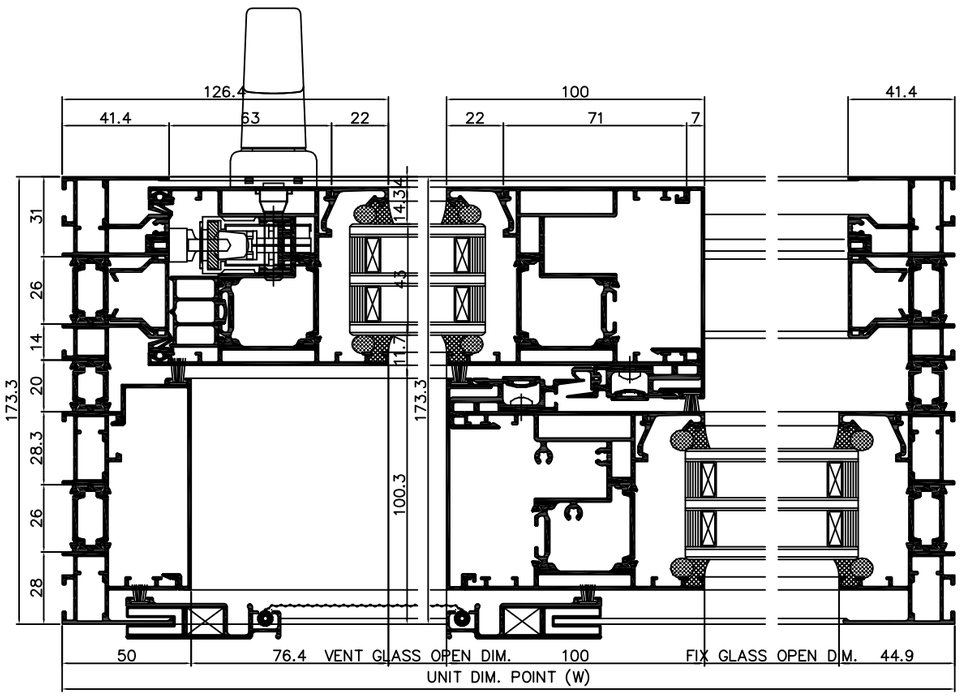

HORIZONTAL SECTION(C–C')

Altec Korea

PROJECT NAME

DRAWING NAME

(1V1F)

SCALE / : /

DRAWN BY DATE 19'08.07.

Yeom kyusung

CHECKED BY

APPROVED BY

Kim mungang

DRAWING NO.

TECHNICAL NOTE

Altec Korea

ATS 173MM L/S

* Note *

To improve performance, Hardware and some shapes are subject to change without notice.